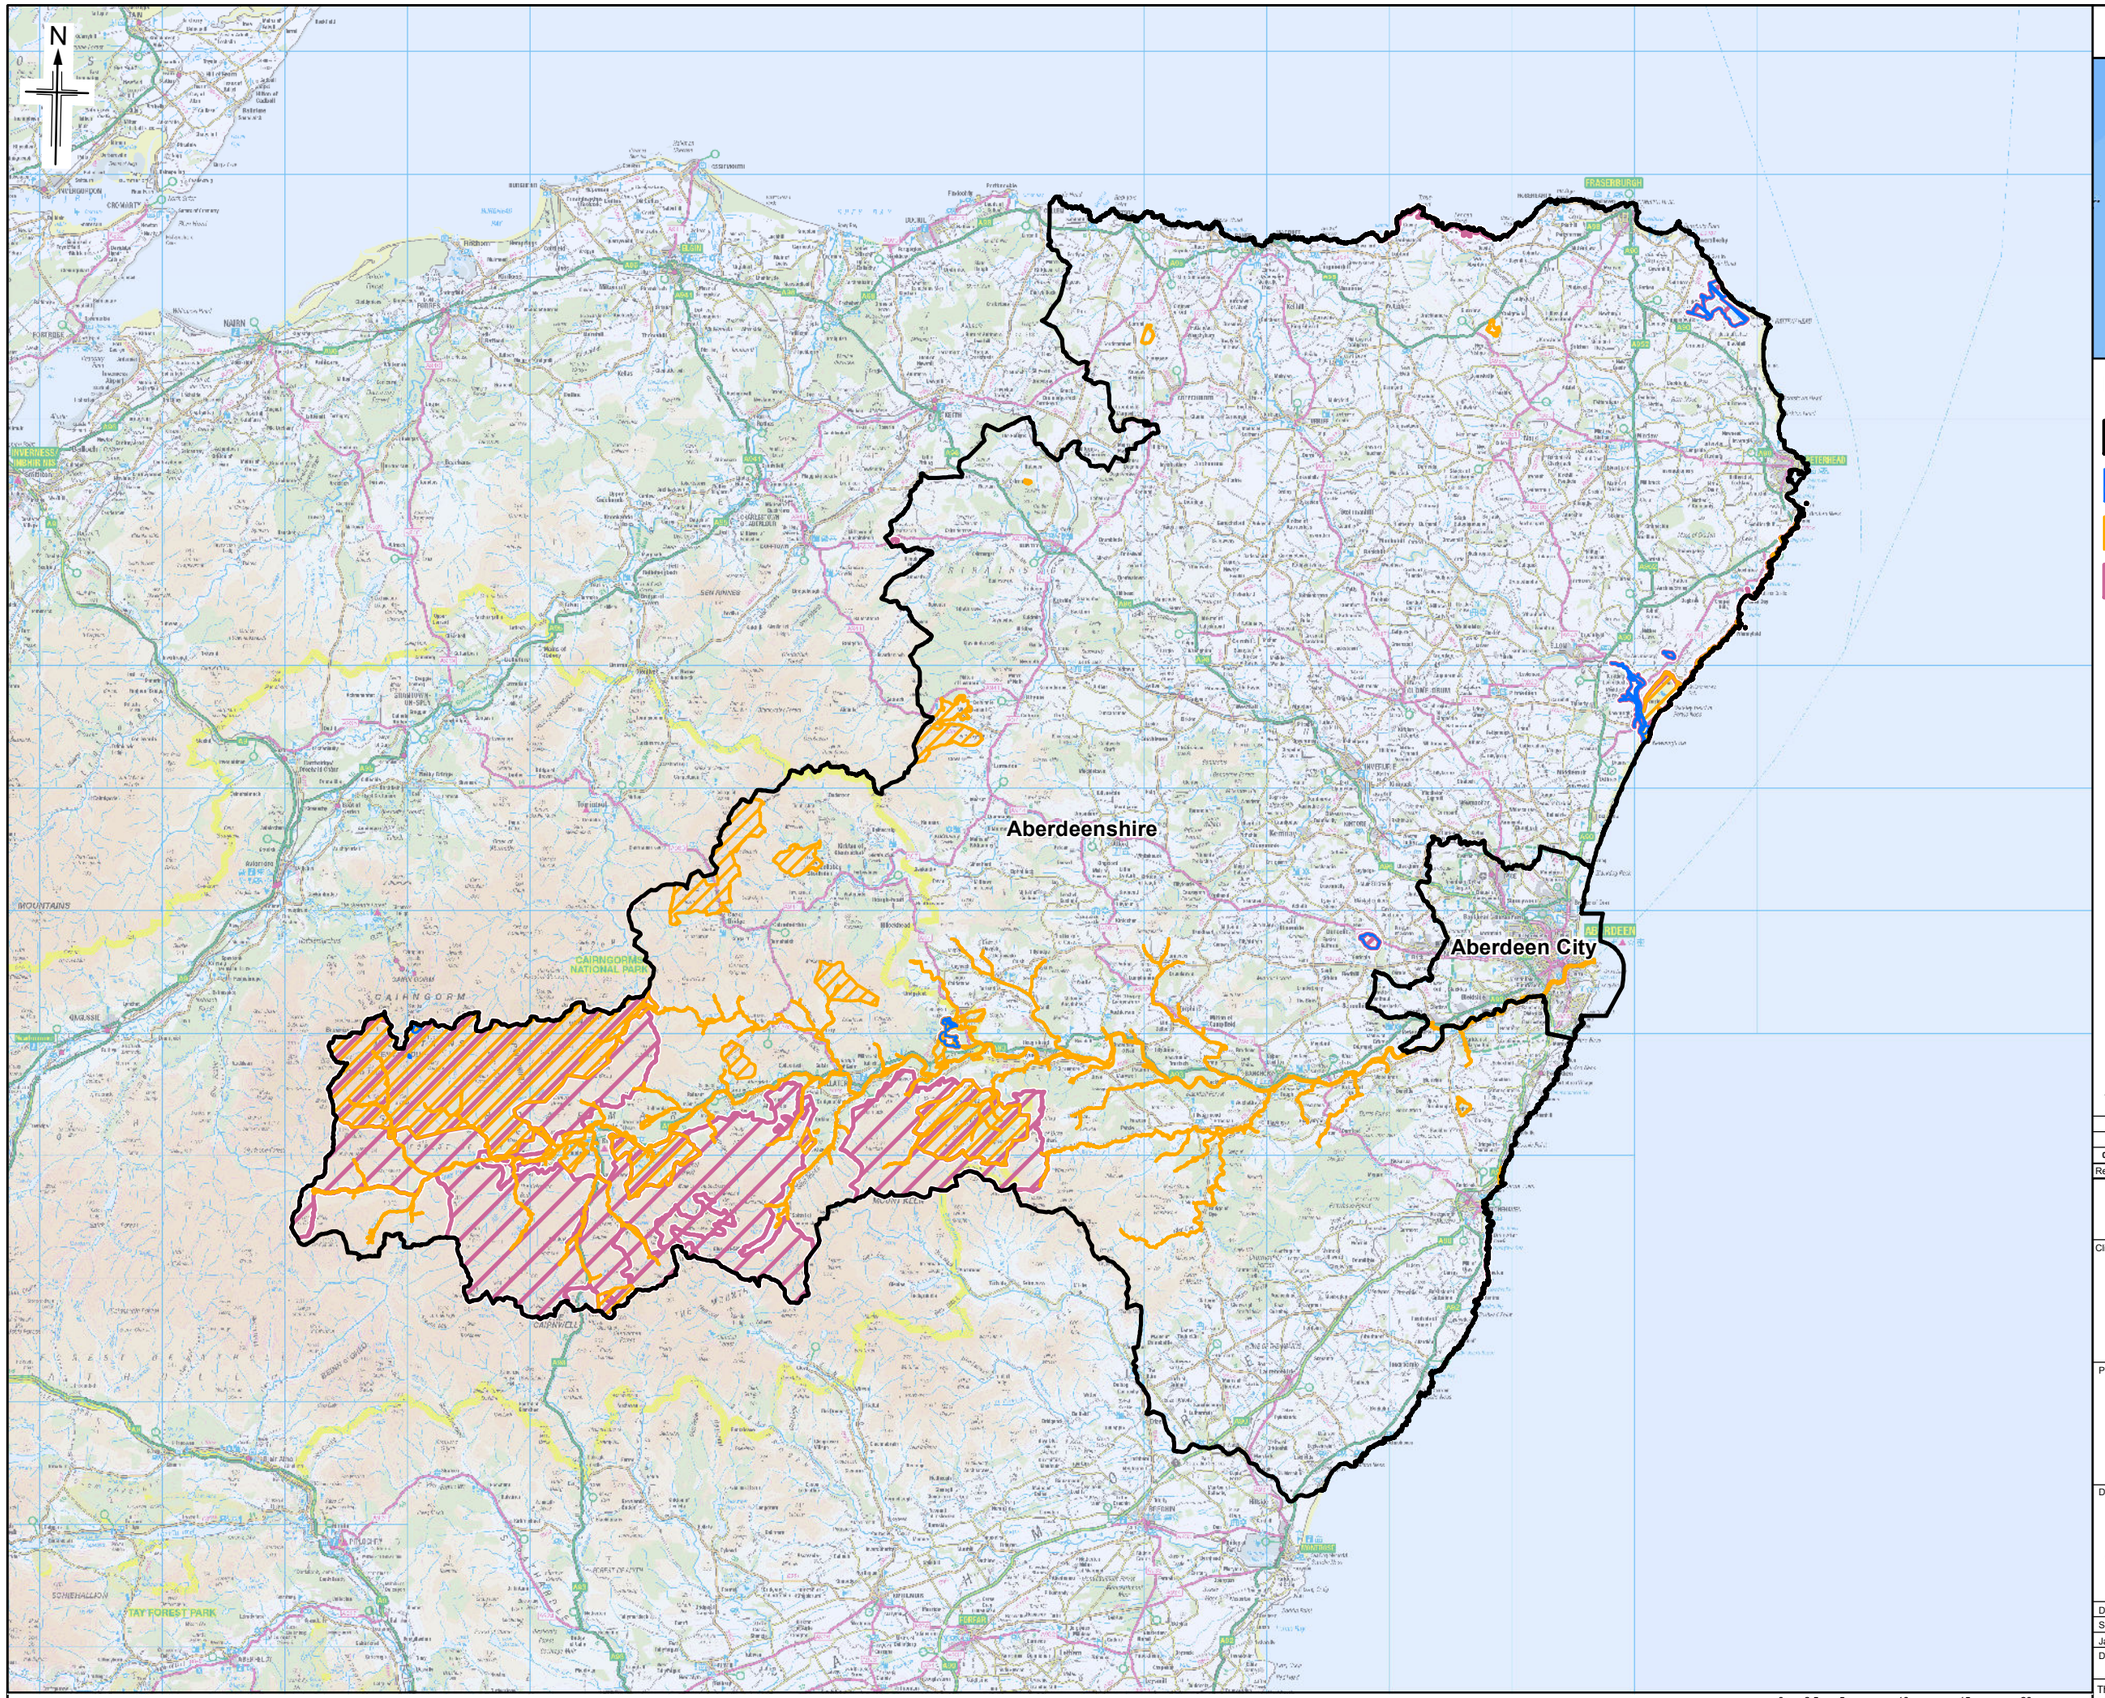

Contains Ordnance Survey data © Crown copyright and database right 2015.

FIGURE 1

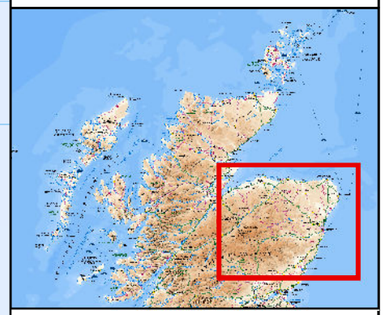

Legend

- Administration Area
- Ramsar*
- SAC*
- SPA*

* Data downloaded from SNHi, January 2015

Rev.	Rev. Date	Purpose of revision	Orig/Dwn	Checkd	Rev'd	Apprv'd
0	05/06/2015	Final Issue	KA	JF	JF	GD

JACOBS
95 Bothwell Street, Glasgow, G2 7HX, UK.
Tel: +44(0)141 243 8000 Fax:+44(0)141 226 3109
www.jacobs.com

Client: ABERDEEN CITY COUNCIL

Project: **NESTRANS RTS HRA**

Drawing title: **NATURA 2000 SITES ABERDEENSHIRE AND ABERDEEN CITY**

SHEET 1 of 1

Drawing Status	FINAL
Scale	1:7,500,000 @ A3 — DO NOT SCALE
Jacobs No.	
Drawing number	FIGURE 1
Rev	0

This drawing is not to be used in whole or part other than for the intended purpose and project as defined on this drawing. Refer to the contract for full terms and conditions.